LEGENDS:

ROAD TYPE "A"
7.5M WIDE FOR ARTICULATED LORRIES

ROAD TYPE "B"
6 M WIDE FOR LORRIES UP TO 10M LONG
INCLUDING FIRE ENGINE

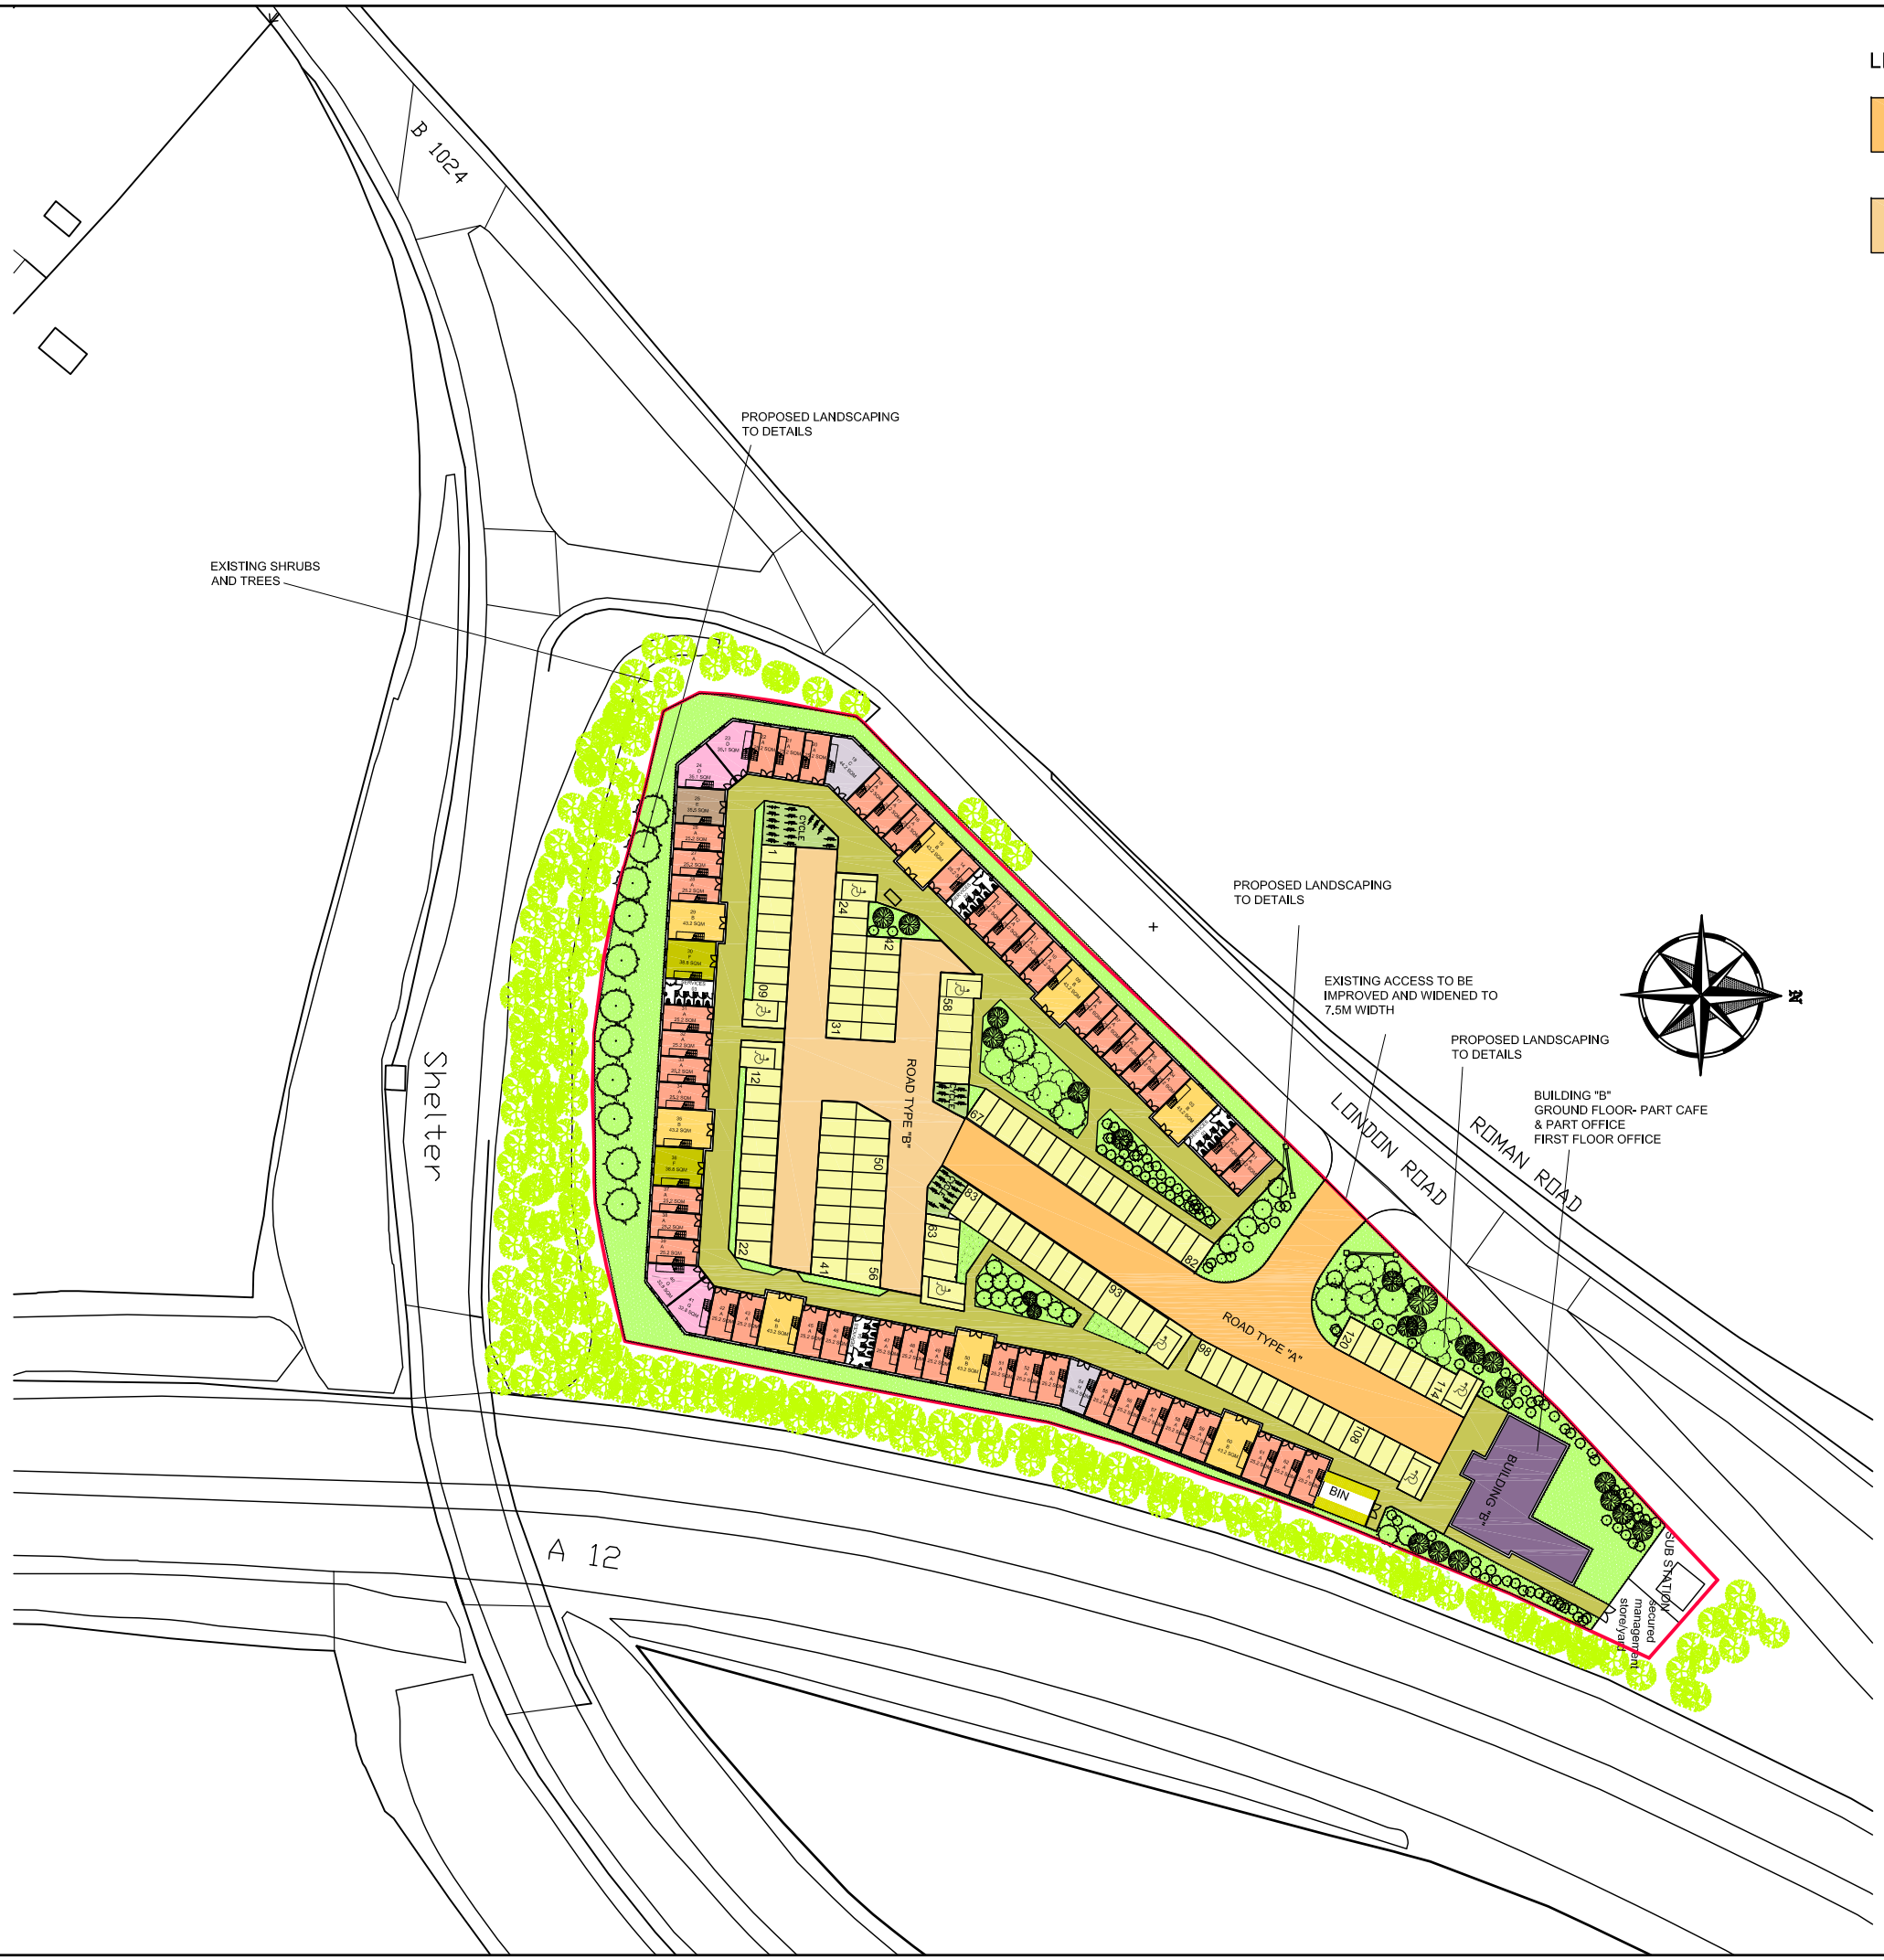

Rev	Description	Date
P1	FIRST ISSUE	APR 19

HD Homa Design
Architectural & Property Consultants
Hyridge, Moor Road, Langham
Colchester, Essex, CO4 5NR
Tel: 01206 272247
Email: homa@homadesign.co.uk

Client LANSWOOD DEVELOPMENT

Project
LAND ON THE SOUTH EAST
SIDE OF LONDON ROAD
FEERING, COLCHESTER

Drawing
DEVELOPMENT SITE PLAN

Date APRIL 2019 | Scale: 1:1000 @ A3, 1:500 @ A1

Drawing No. 361-01-11 | P1

Copyright © Homa Design Ltd Do not scale

25/04/2019 10:03:23